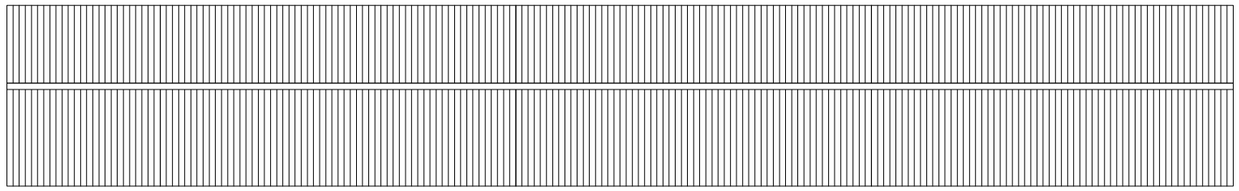

1/2 SIDEWALL EXTERIOR ELEVATION

SCALE: 1:200

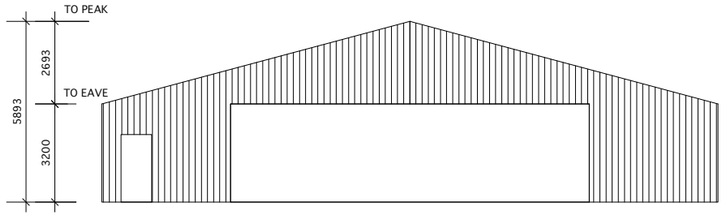

4/2 SIDEWALL EXTERIOR ELEVATION

SCALE: 1:200

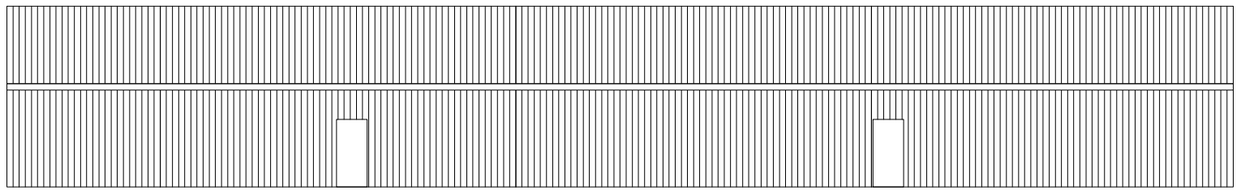

2/2 SIDEWALL EXTERIOR ELEVATION

SCALE: 1:200

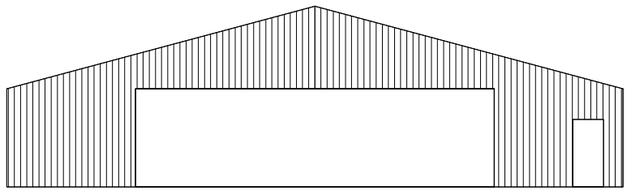

3/2 SIDEWALL EXTERIOR ELEVATION

SCALE: 1:200

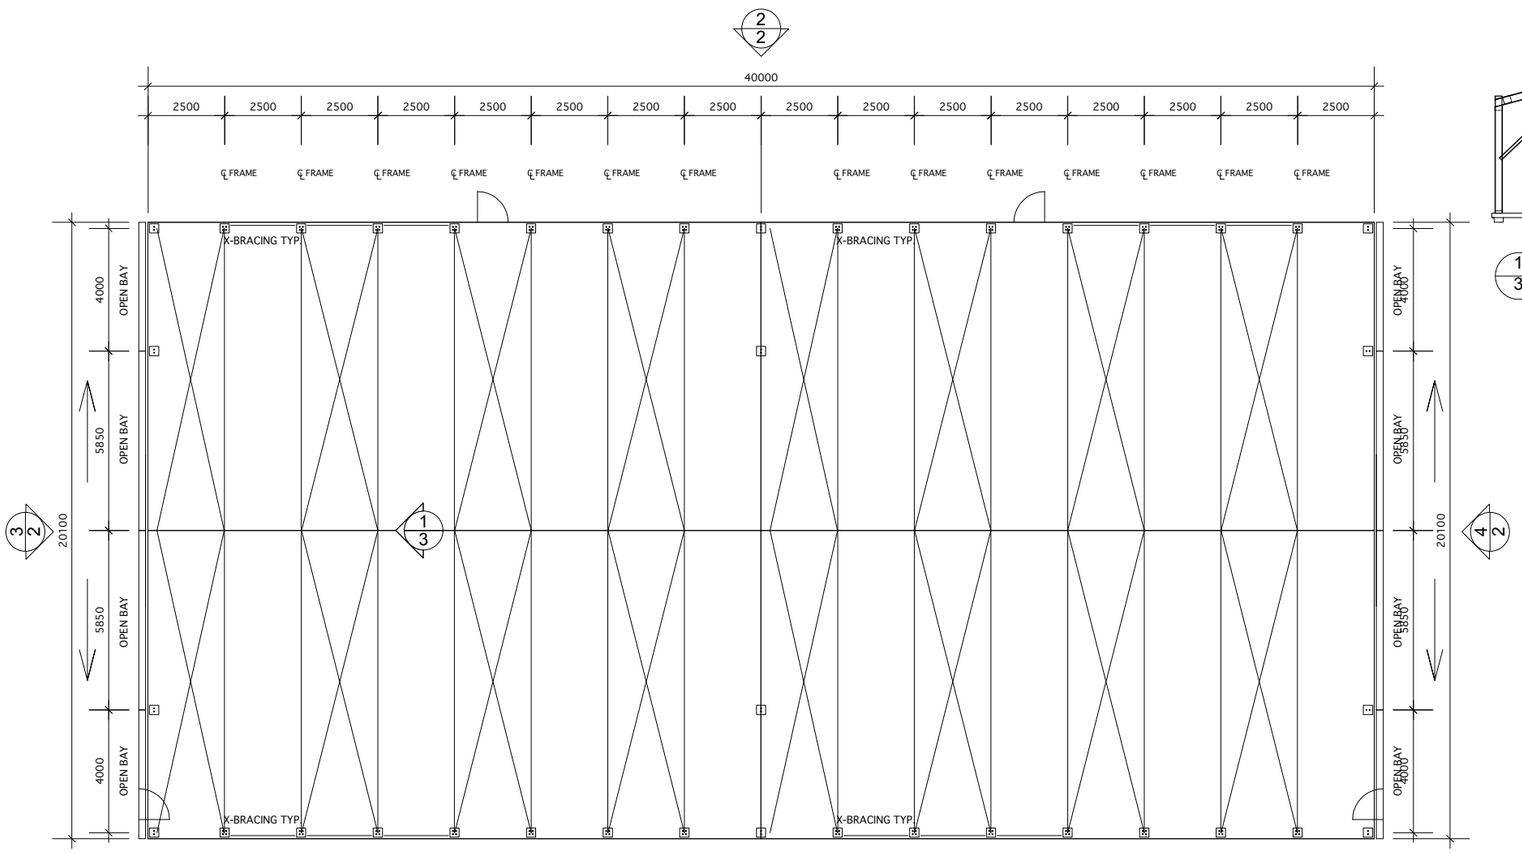

1/1 FOUNDATION PLAN

1/2

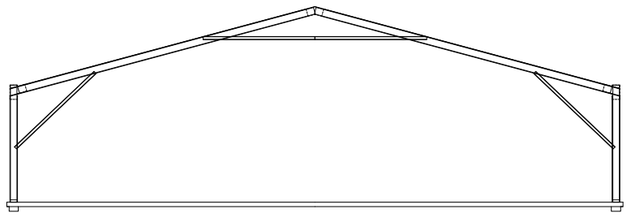

1/3 INTERNAL FRAME SECTION

HANGARS SPEC:
COLOURED STEEL SHEETING
IN CHARCOAL GREY SINUSOIDAL PATTERN,
DOORS - CHARCOAL GREY STEEL
RAINWATER GOODS - COLOUR COATED
PRESSED METAL IN CHARCOAL GREY

General notes:
1. Do not scale drawings. Dimensions govern.
2. All dimensions are in millimeters unless noted otherwise.
3. All dimensions shall be verified on site before proceeding with the work.
4. Buschow Henley shall be notified in writing of any discrepancies.

Specific notes:

Rev.	Date	Issue Details

Architects

buschow henley

BUSCHOWHALEBROWNHENLEYRORRISON

21 Perserverance Works 38 Kingsland Road London E2 8DD
Tel: 020 7033 9700 E-mail: studio@buschowhenley.co.uk

Title

Maintenance Hangar
Plan, Elevations & Section

© Buschow Henley Ltd. www.buschowhenley.co.uk

Client

Bagby Airfield

Project

Bagby Airfield

Date	Originator	Scale@A3	Scale@A1
01.04.08	NC	1:200	1:100

Status	Dwg. no.	Rev.
PL Planning	0715_PL_015	