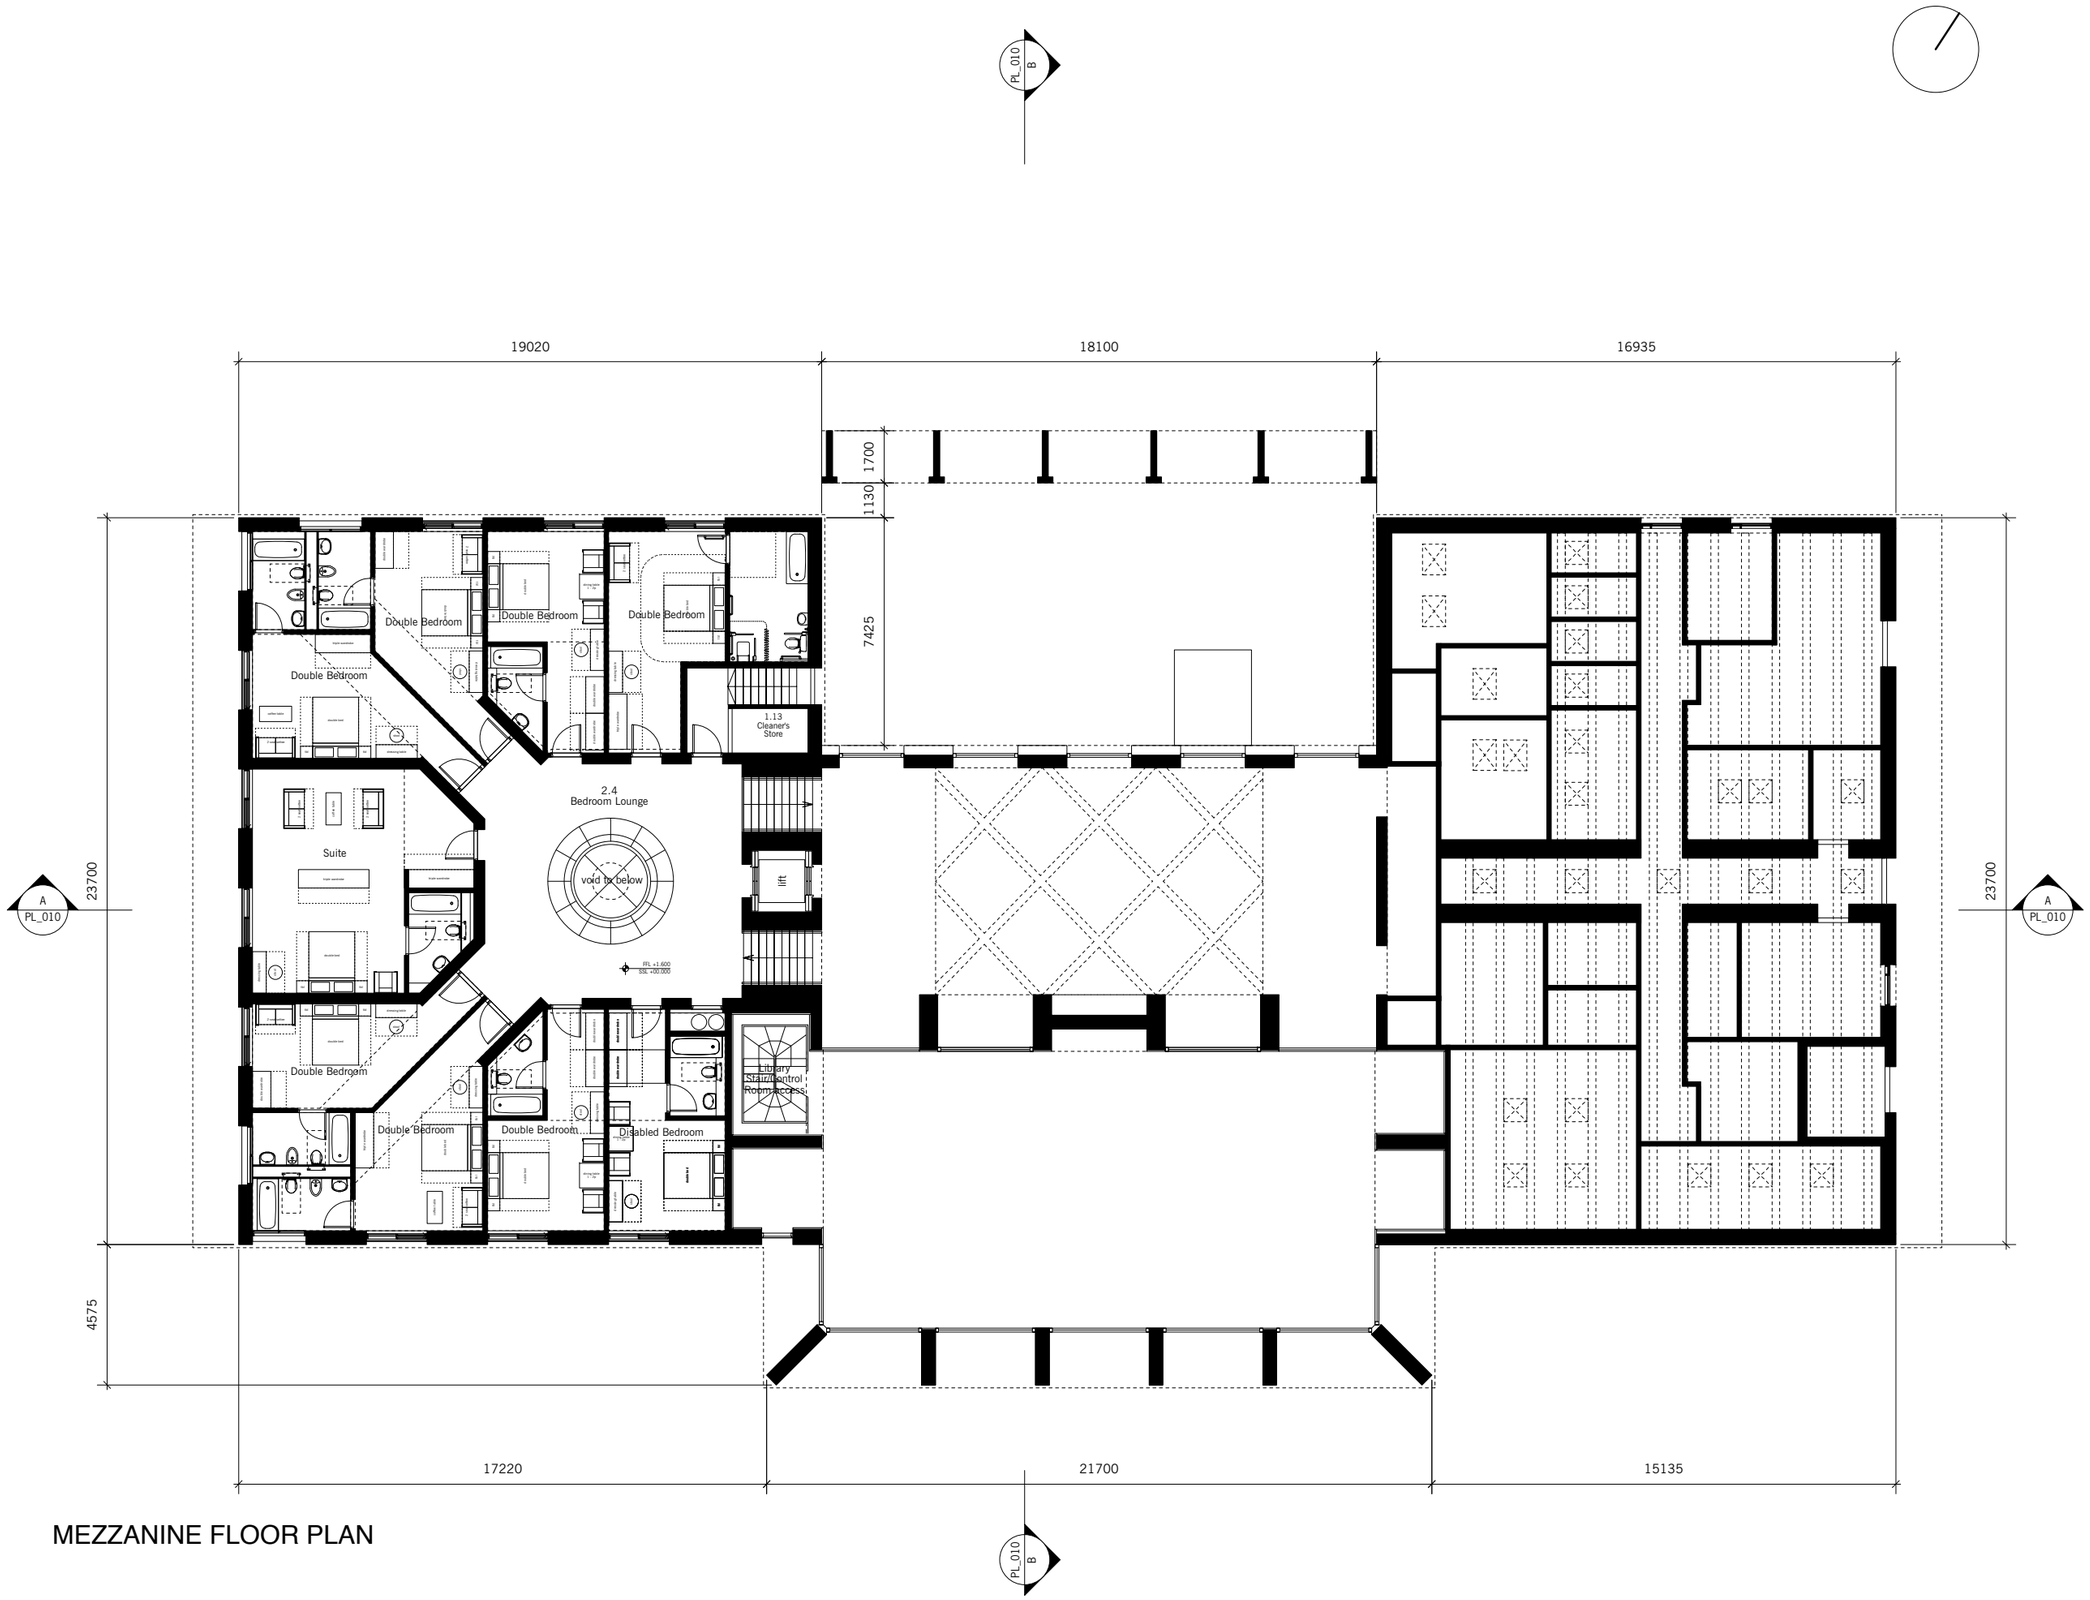

MEZZANINE FLOOR PLAN

General notes:
1. Do not scale drawings. Dimensions govern.
2. All dimensions are in millimeters unless noted otherwise.
3. All dimensions shall be verified on site before proceeding with the work.
4. Buschow Henley shall be notified in writing of any discrepancies.

Specific notes:

Rev.	Date	Issue Details	
A	19.12.08		GV
B	20.01.09	For Planning	GV

Architects
buschow henley
BUSCHOWHALEBROWNHENLEYRORRISON
21 Perserverance Works 38 Kingsland Road London E2 8DD
Tel: 020 7033 9700 E-mail: studio@buschowhenley.co.uk

Title
Clubhouse
Mezzaine Floor Plan

© Buschow Henley Ltd. www.buschowhenley.co.uk

Client
Bagby Airfield

Project
Bagby Airfield

Date	Originator	Scale@A3	Scale@A1
17.03.08	NC	1:200	1:100

Status	Dwg. no.	Rev.
PL Planning	0715_PL_007	B