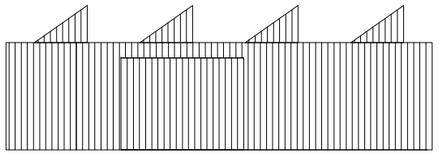

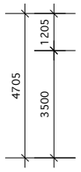

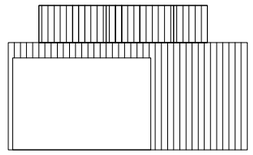

2/2 SIDEWALL EXTERIOR ELEVATION
SCALE: 1:200

3/2 SIDEWALL EXTERIOR ELEVATION
SCALE: 1:200

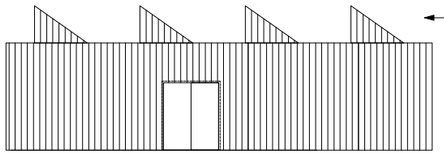

SOLAR COLLECTORS

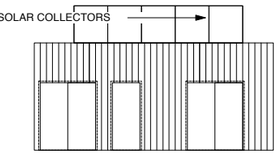

1/2 SIDEWALL EXTERIOR ELEVATION
SCALE: 1:200

4/2 SIDEWALL EXTERIOR ELEVATION
SCALE: 1:200

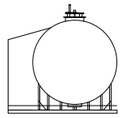

2/3 END ELEVATION
SCALE: 1:200

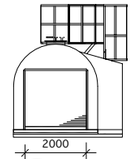

Concrete hardstanding
100mm above ground

3/3 END ELEVATION
SCALE: 1:200

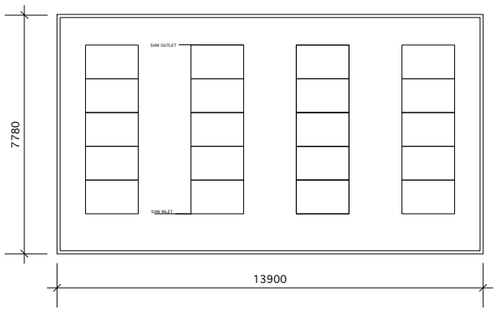

SOLAR COLLECTORS
1.1X2.1m EACH @ 35°.
20NO = 46.2M2

2/1 ROOF PLAN

1/3 FRONT ELEVATION
SCALE: 1:200

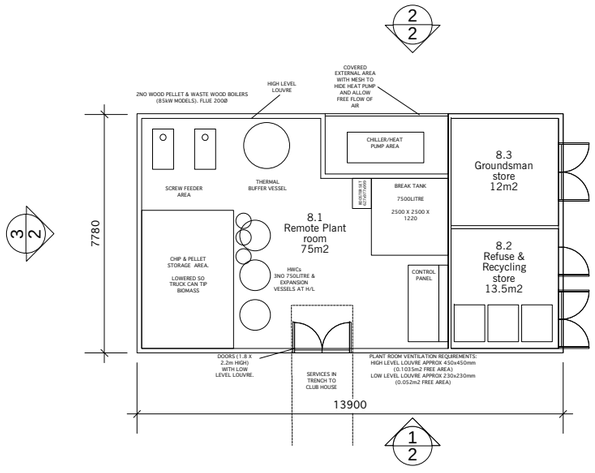

PLANT ROOM SPEC:
COLOURED STEEL SHEETING
IN CHARCOAL GREY
SINUSOIDAL PATTERN,
DOORS - CHARCOAL GREY STEEL
RAINWATER GOODS -
COLOUR COATED PRESSED METAL
IN CHARCOAL GREY

1/1 FOUNDATION PLAN

PROPOSED REMOTE PLANT ROOM

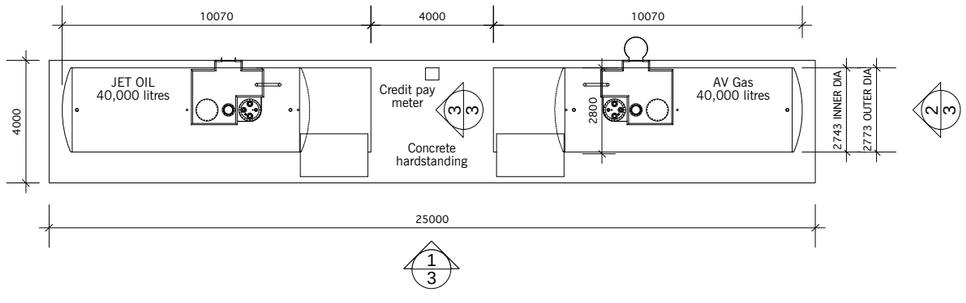

3/1 PLAN

PROPOSED FUEL STOP

General notes:
1. Do not scale drawings. Dimensions govern.
2. All dimensions are in millimeters unless noted otherwise.
3. All dimensions shall be verified on site before proceeding with the work.
4. Buschow Henley shall be notified in writing of any discrepancies.

Specific notes:

Rev.	Date	Issue Details	
A	06.05.08		NC

Architects
buschow henley
BUSCHOWHALEBROWNHENLEYRORRISON
21 Perserverance Works 38 Kingsland Road London E2 8DD
Tel: 020 7033 9700 E-mail: studio@buschowhenley.co.uk

Title
Remote Plant Room & Fuel stop
Plans & Elevations

© Buschow Henley Ltd. www.buschowhenley.co.uk

Client
Bagby Airfield

Project
Bagby Airfield

Date	Originator	Scale@A3	Scale@A1
02.05.08	NC	1:200	1:100

Status	Dwg. no.	Rev.
PL Planning	0715_PL_016	A