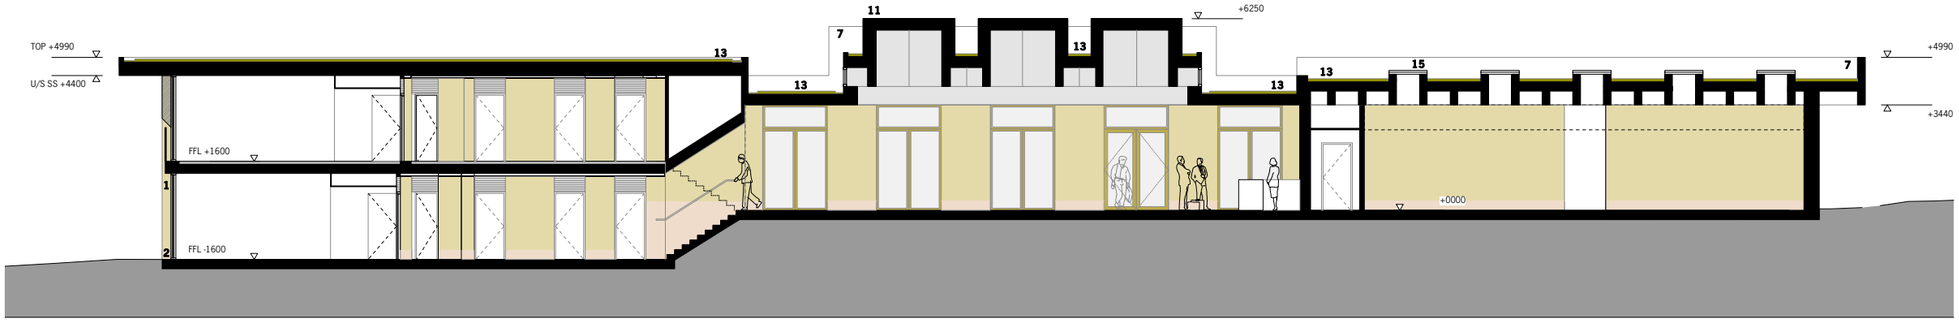

SECTION A-A

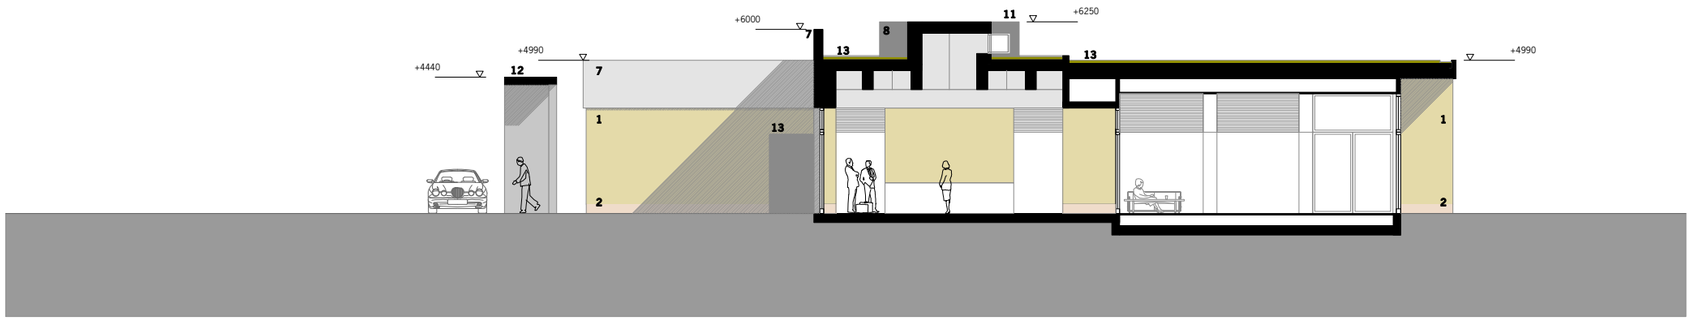

SECTION B-B

General notes:
1. Do not scale drawings. Dimensions govern.
2. All dimensions are in millimeters unless noted otherwise.
3. All dimensions shall be verified on site before proceeding with the work.
4. Buschow Henley shall be notified in writing of any discrepancies.

Specific notes:

NOTES

1 Rammed earth walls
2 Modified rammed earth base
3 Mild steel ballustrade
4 Natural timber windows
5 Natural timber door assembly
6 Translucent glazed unit
7 In situ concrete parapet
8 Antracite Zinc cladding
9 Lift over run
10 Glazed control room
11 Roof monitor over Main Hall
12 In situ concrete portico
13 Zinc clad entrance lobby
14 Sedum roof covering
15 Rooflight

Rev.	Date	Issue Details	
A	19.12.08	For Planning	GV

Architects

buschow henley
BUSCHOWHALEBROWNHENLEYRORRISON

21 Perserverance Works 38 Kingsland Road London E2 8DD
Tel: 020 7033 9700 E-mail: studio@buschowhenley.co.uk

Title
Clubhouse
Sections AA & BB

© Buschow Henley Ltd. www.buschowhenley.co.uk

Client
Bagby Airfield

Project
Bagby Airfield

Date	Originator	Scale@A3	Scale@A1
01.04.08	NC	1:200	1:100

Status	Dwg. no.	Rev.
PL Planning	0715_PL_010	A